Proposed Underground Route of Feeder 14758

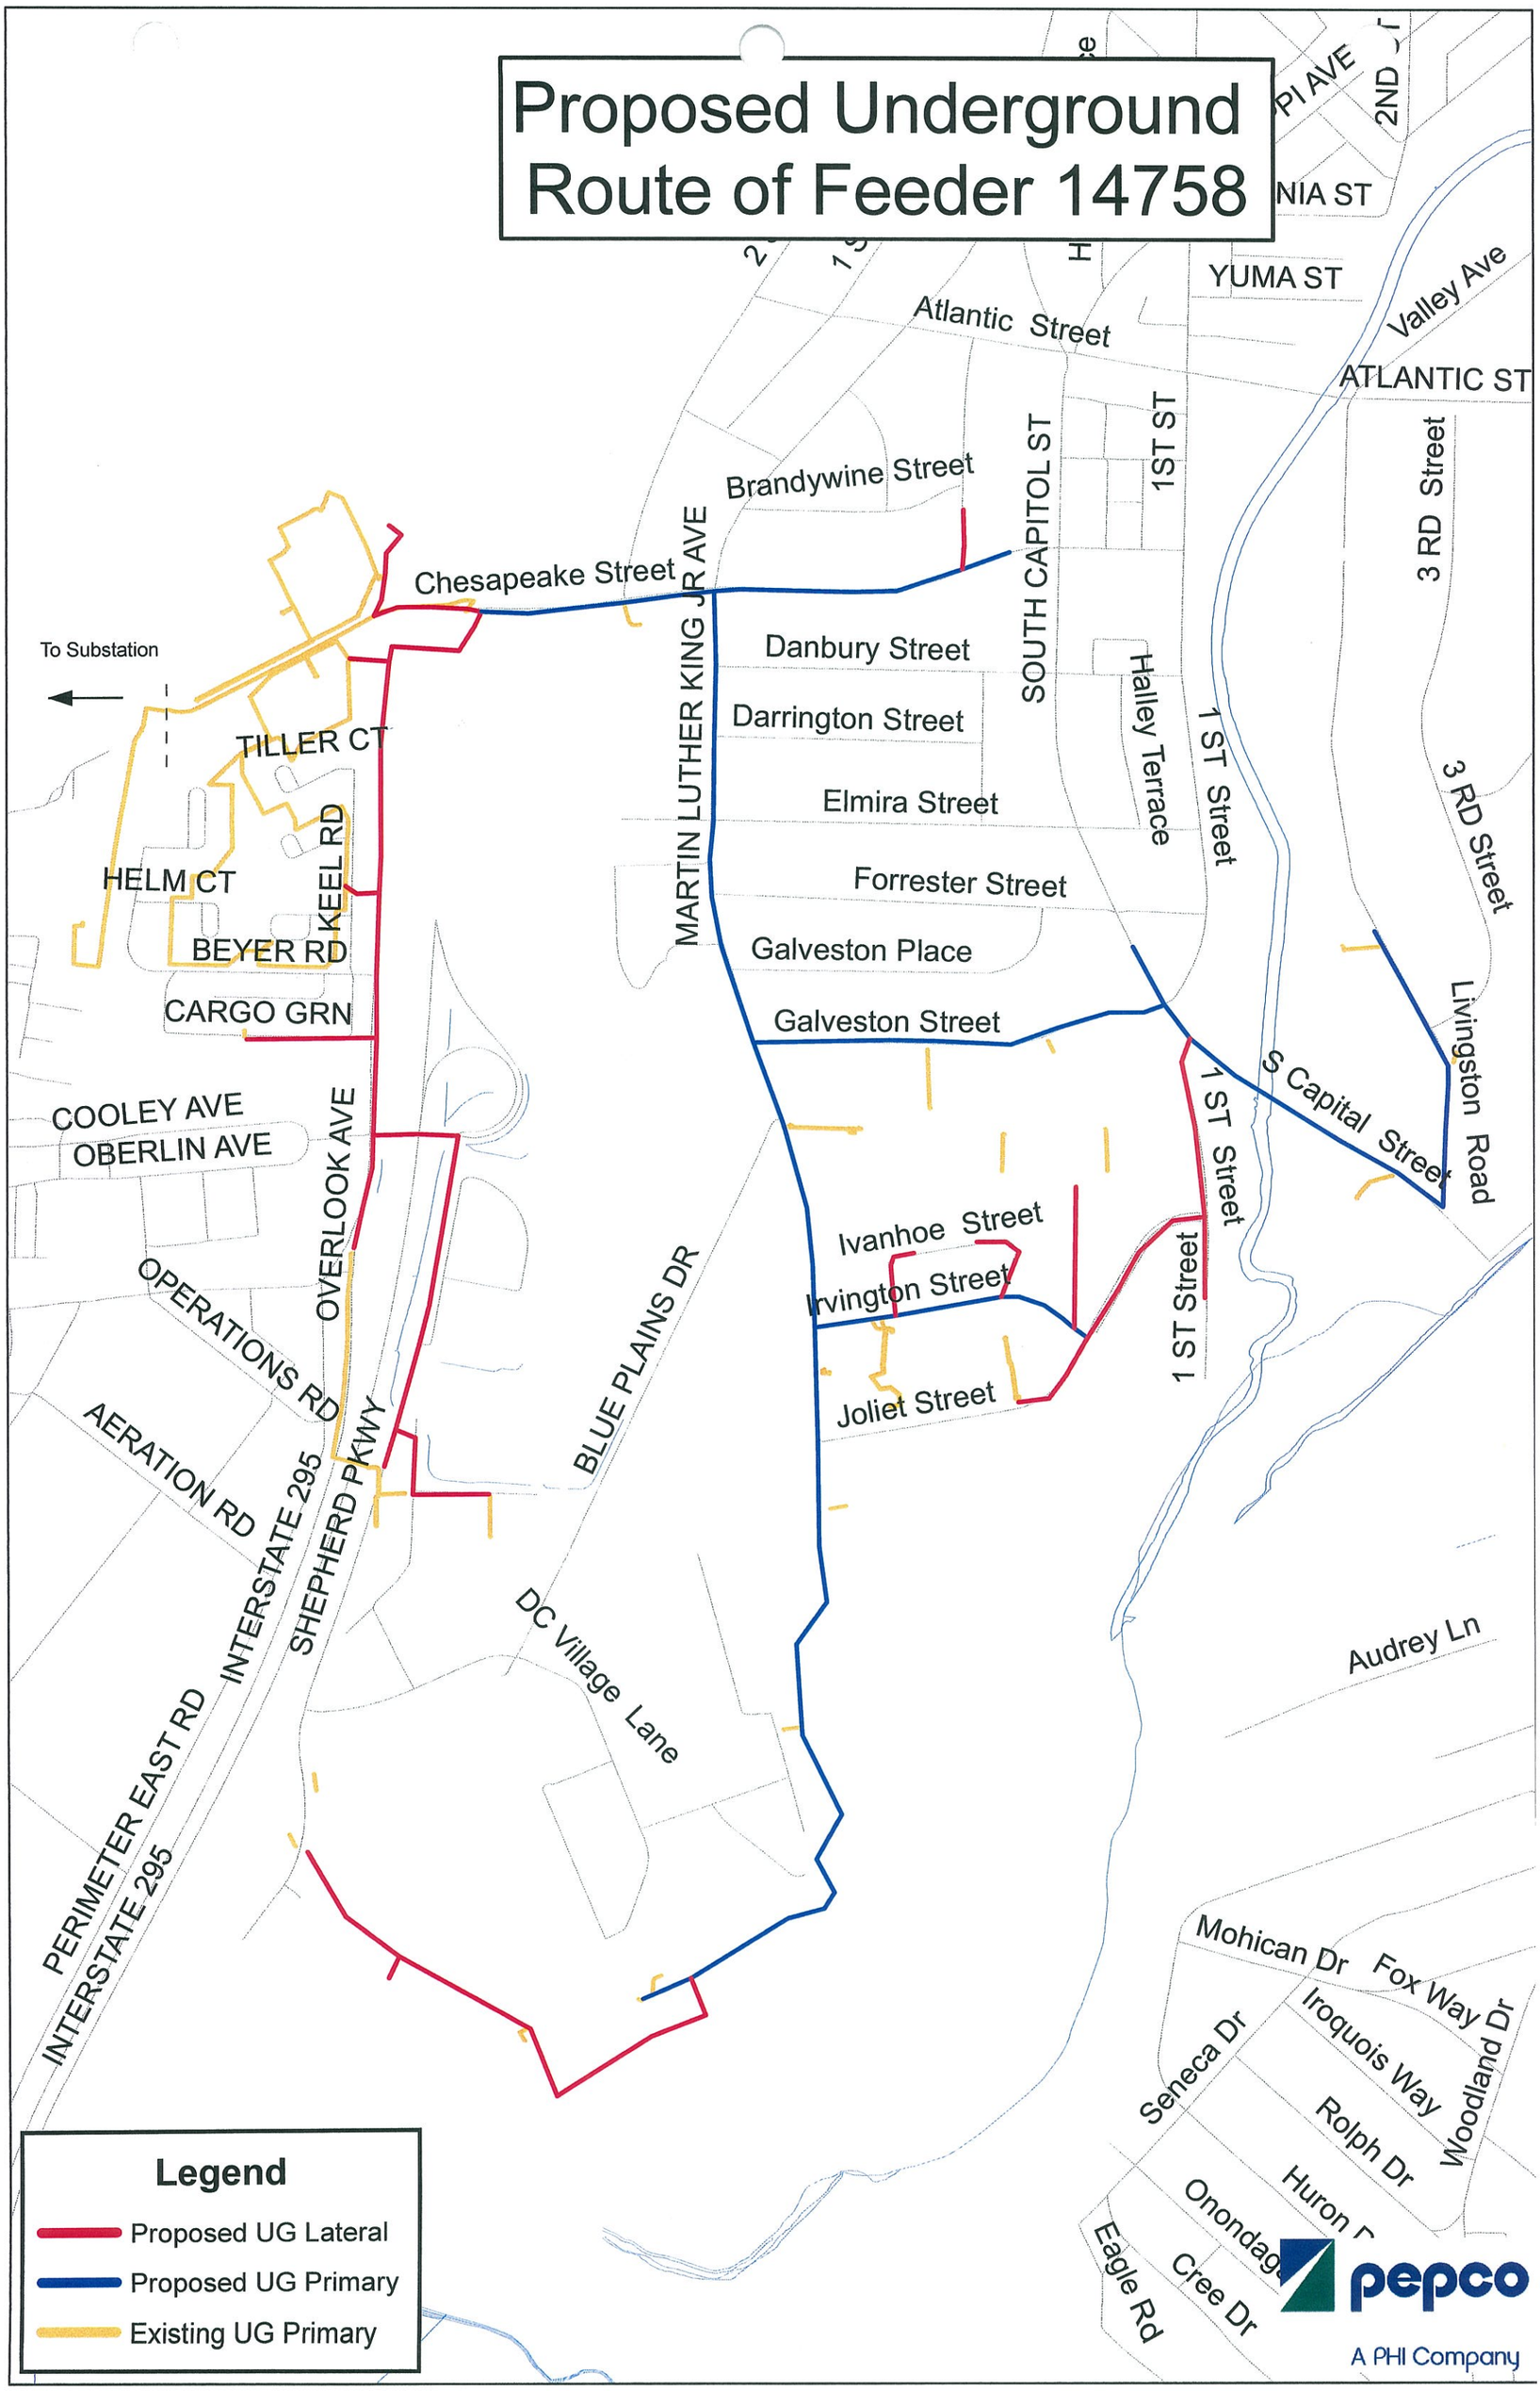

Proposed Underground Route of Feeder 14758