Proposed Underground Route of Feeder 15177

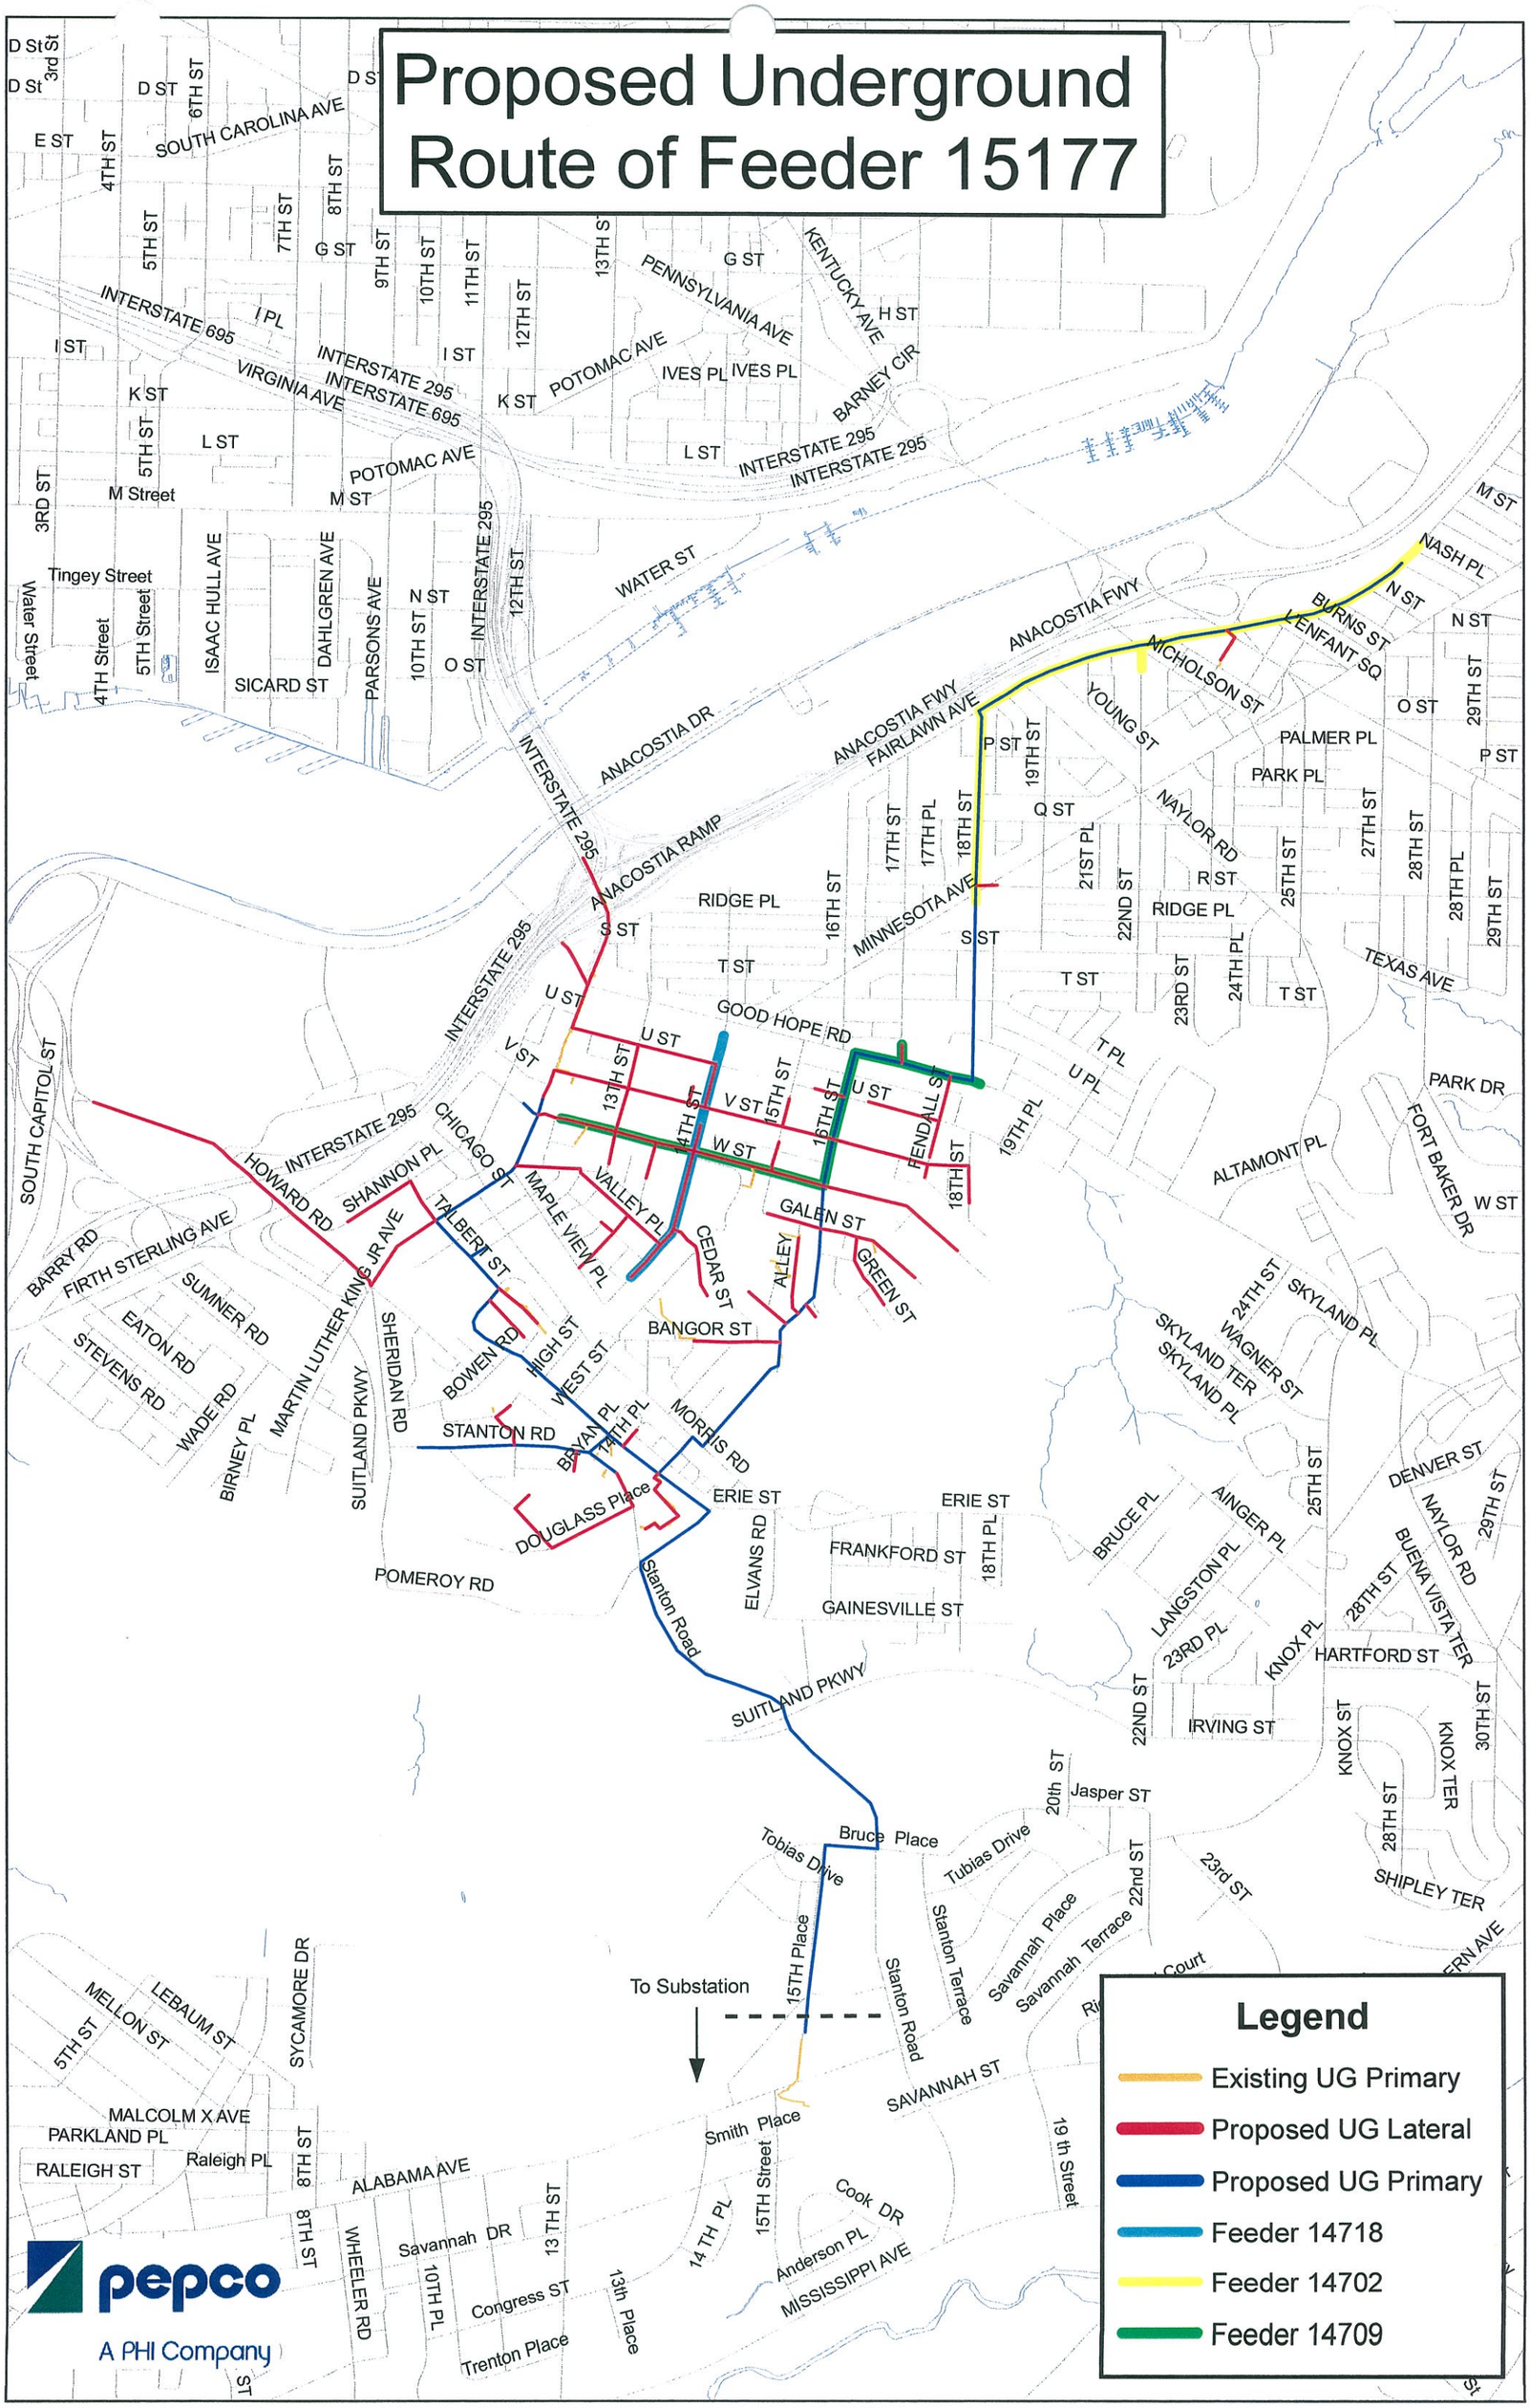

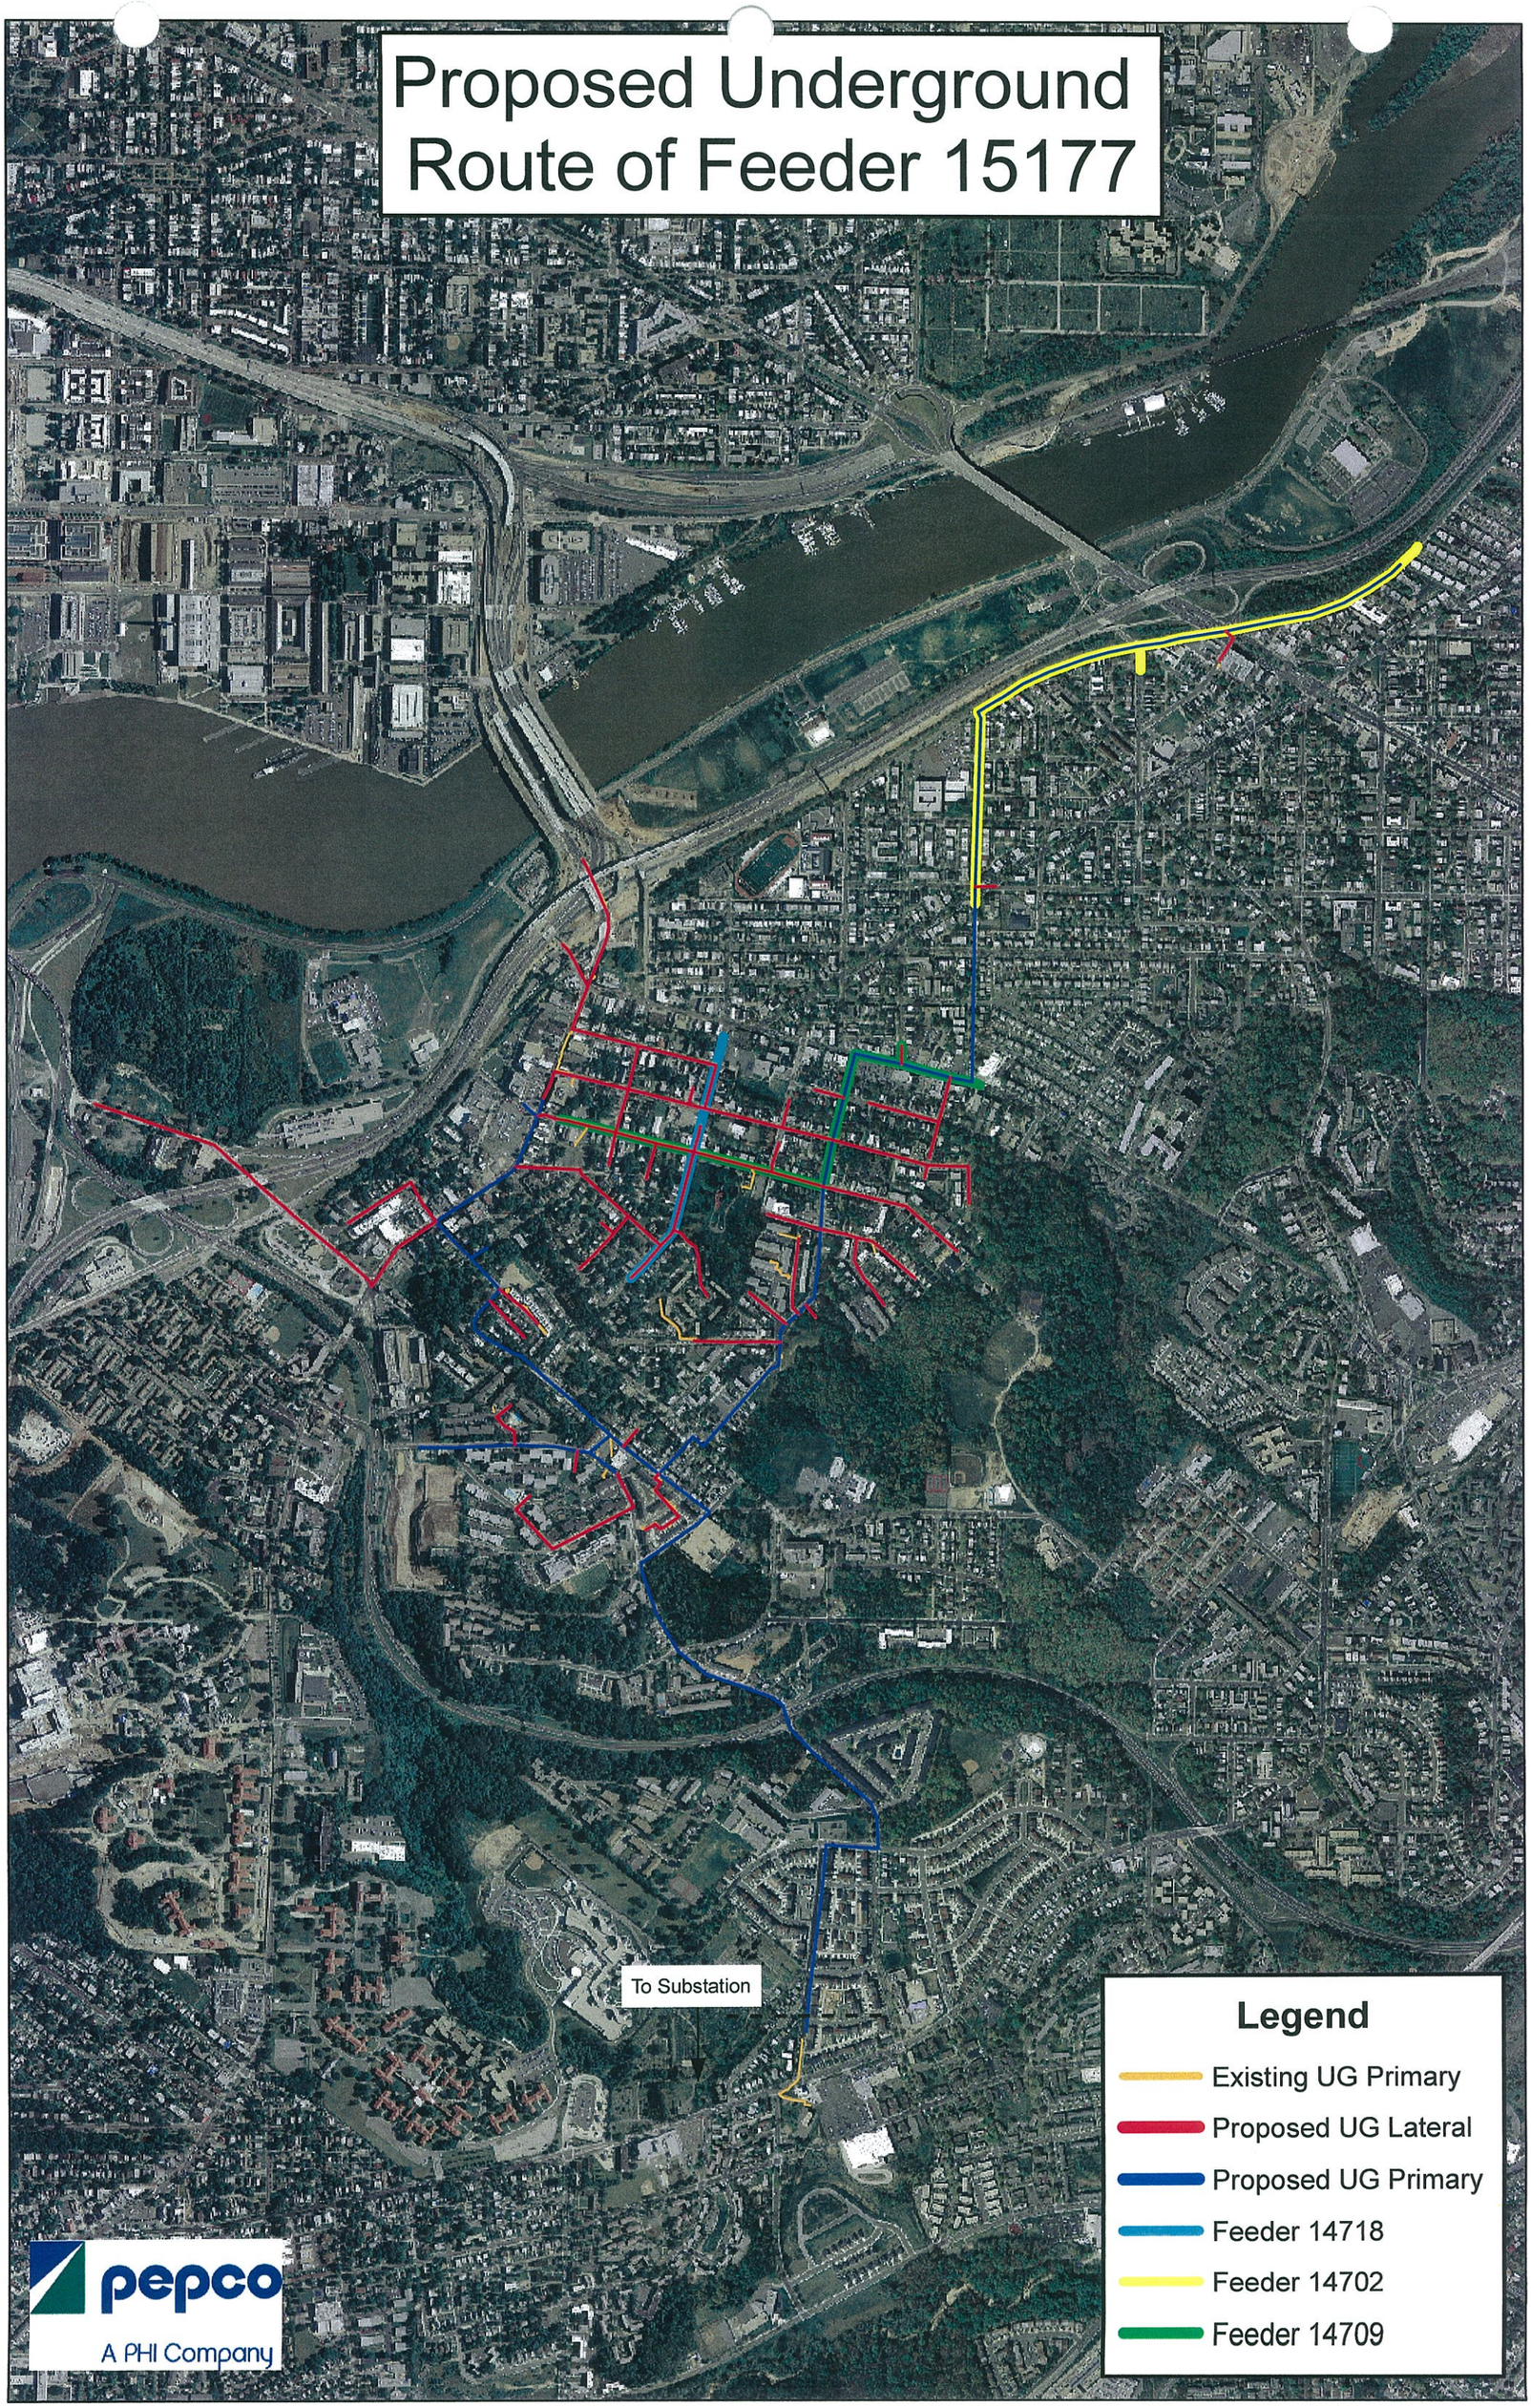
Proposed Underground Route of Feeder 15177
To Substation
Legend
Existing UG Primary
Proposed UG Lateral
Proposed UG Primary
Feeder 14718
Feeder 14702
Feeder 14709
pepco
A PHI Company